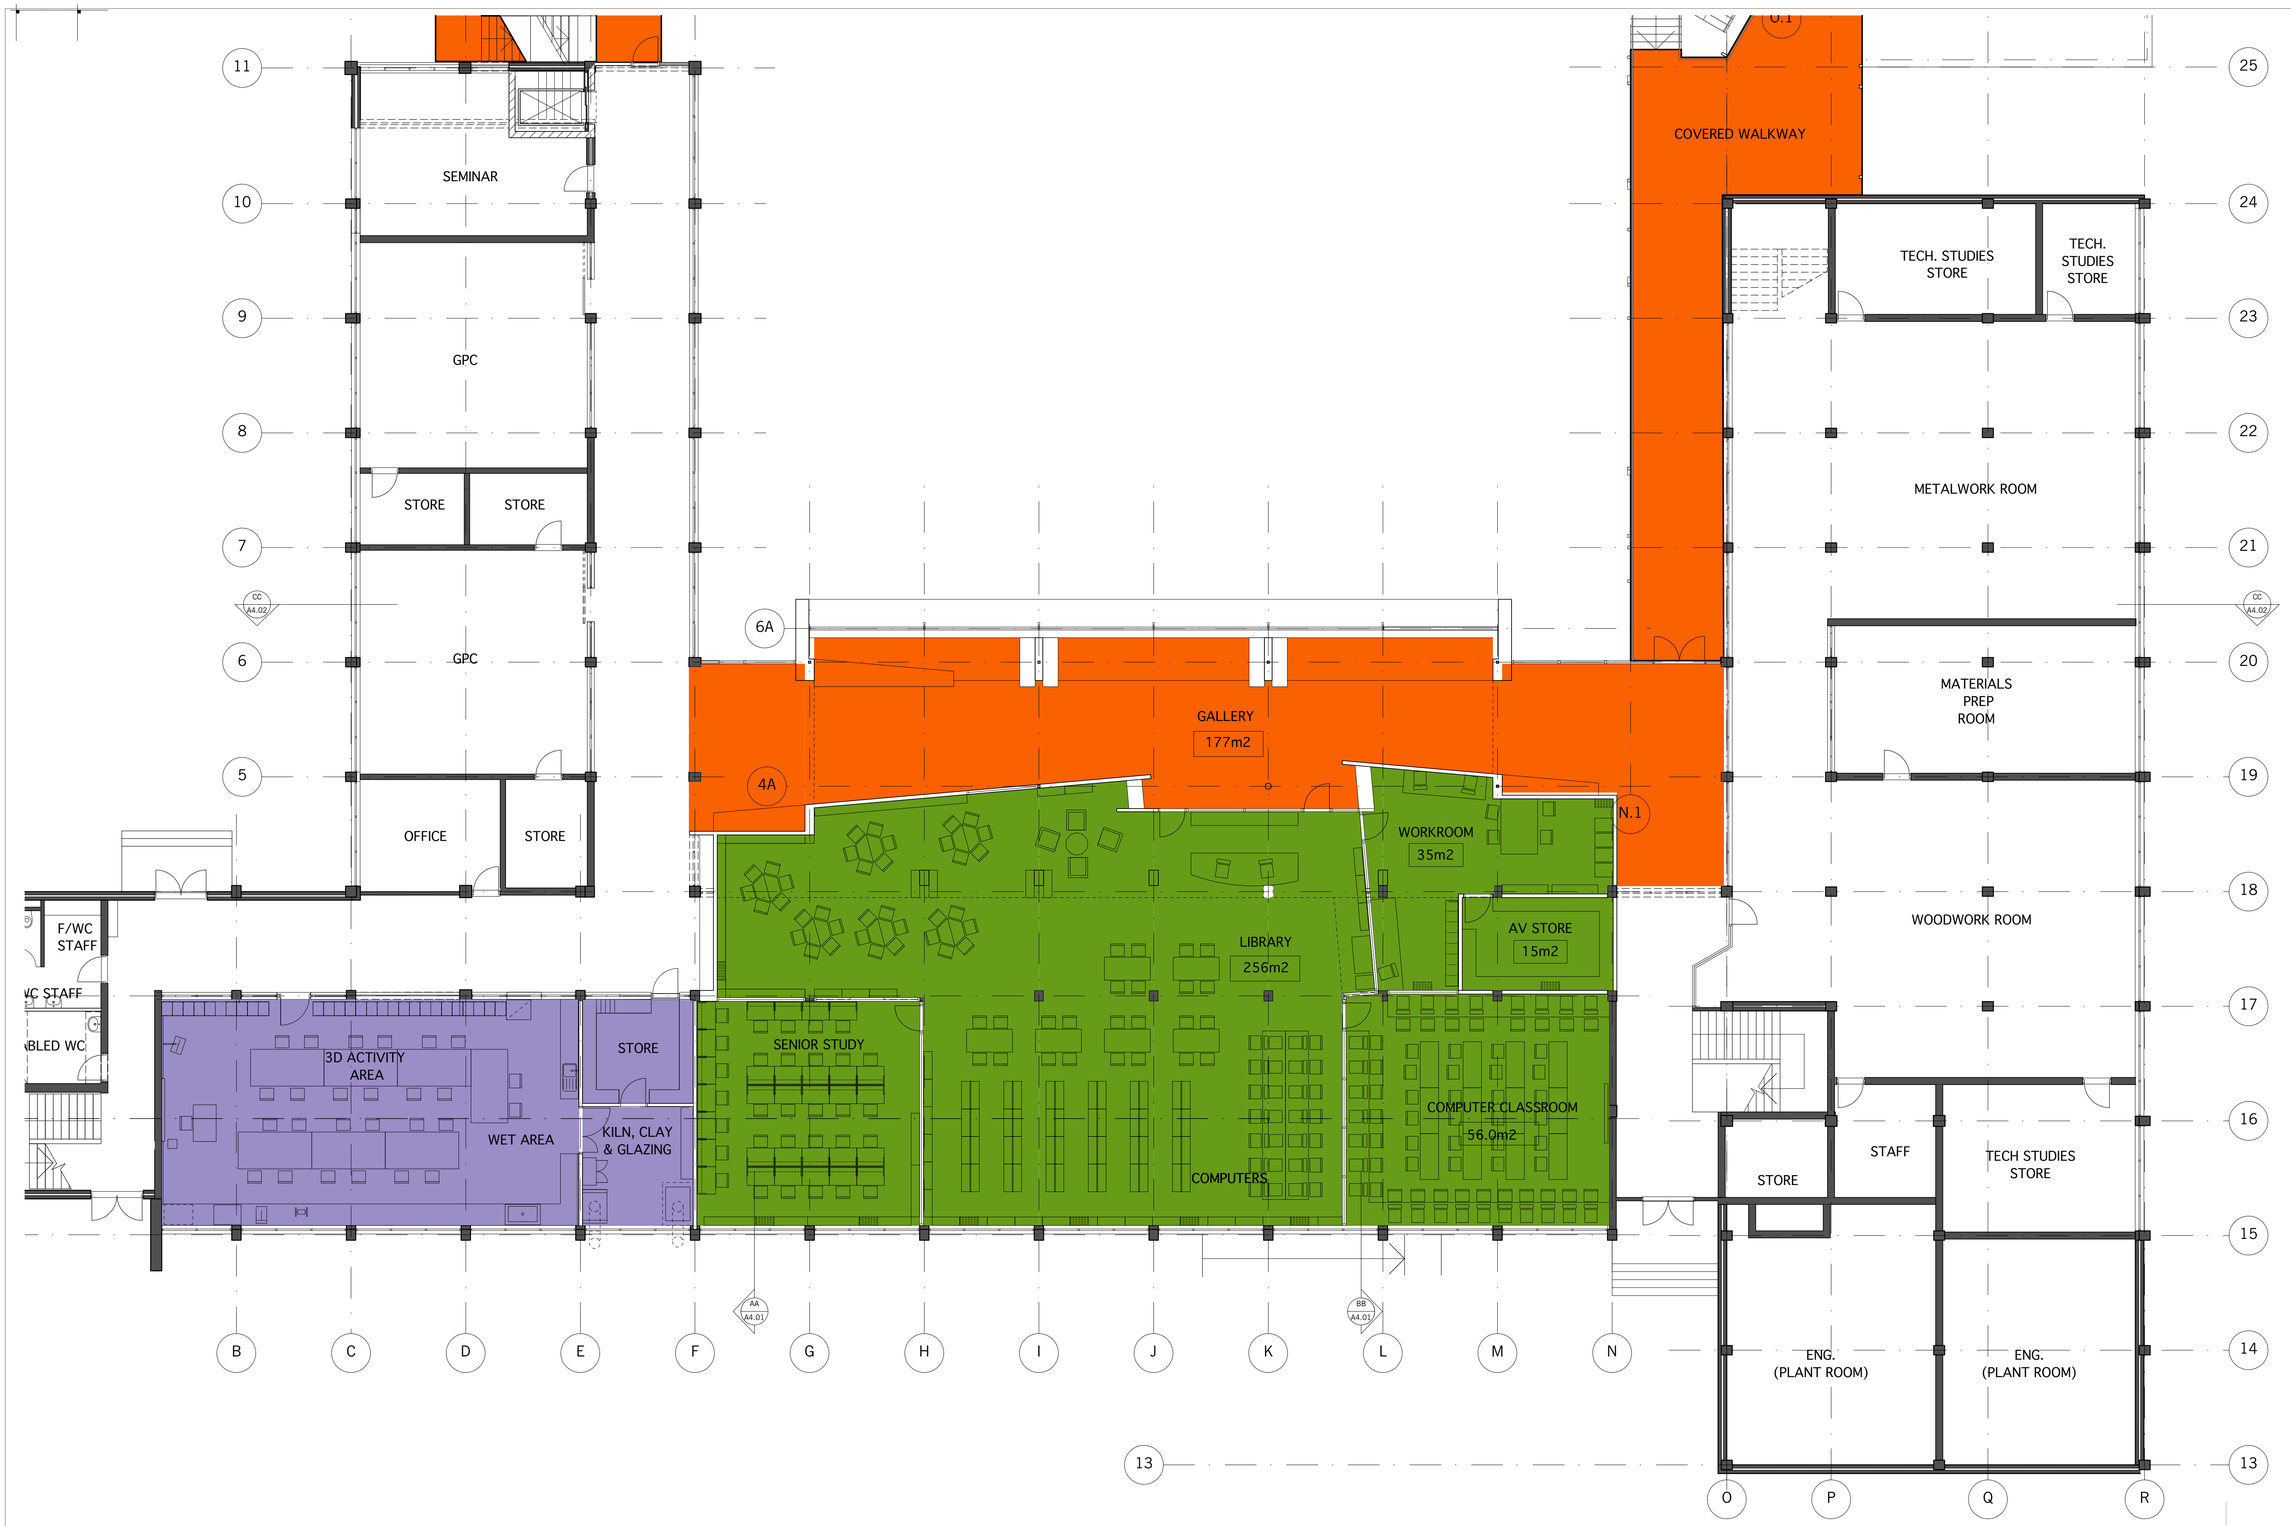

Date	No.	Issued to (amendments)	Date	No.	Issued to (amendments)	Date	No.	Issued to (amendments)	Date	No.	Issued to (amendments)	Date	No.	Issued to (amendments)	Date	No.	Issued to (amendments)

BOX HILL HIGH SCHOOL - STAGE 1
WHITEHORSE ROAD, BOX HILL
Project

WILLIAMS BOAG PTY LTD ARCHITECTS
Level 7 45 William Street Melbourne 3000 Australia
Telephone 613 8627 6000 Facsimile 613 8627 6060
intray@williamsboag.com.au

Title: **SOUTH BLDG. L1 PLAN (COL)**
Status: PRELIMINARY

Drawn	Drawing No.	Project No.
WB	A3.05C	0569
Date 04.04.06	Scale 1:100	Revision No. •